269.48

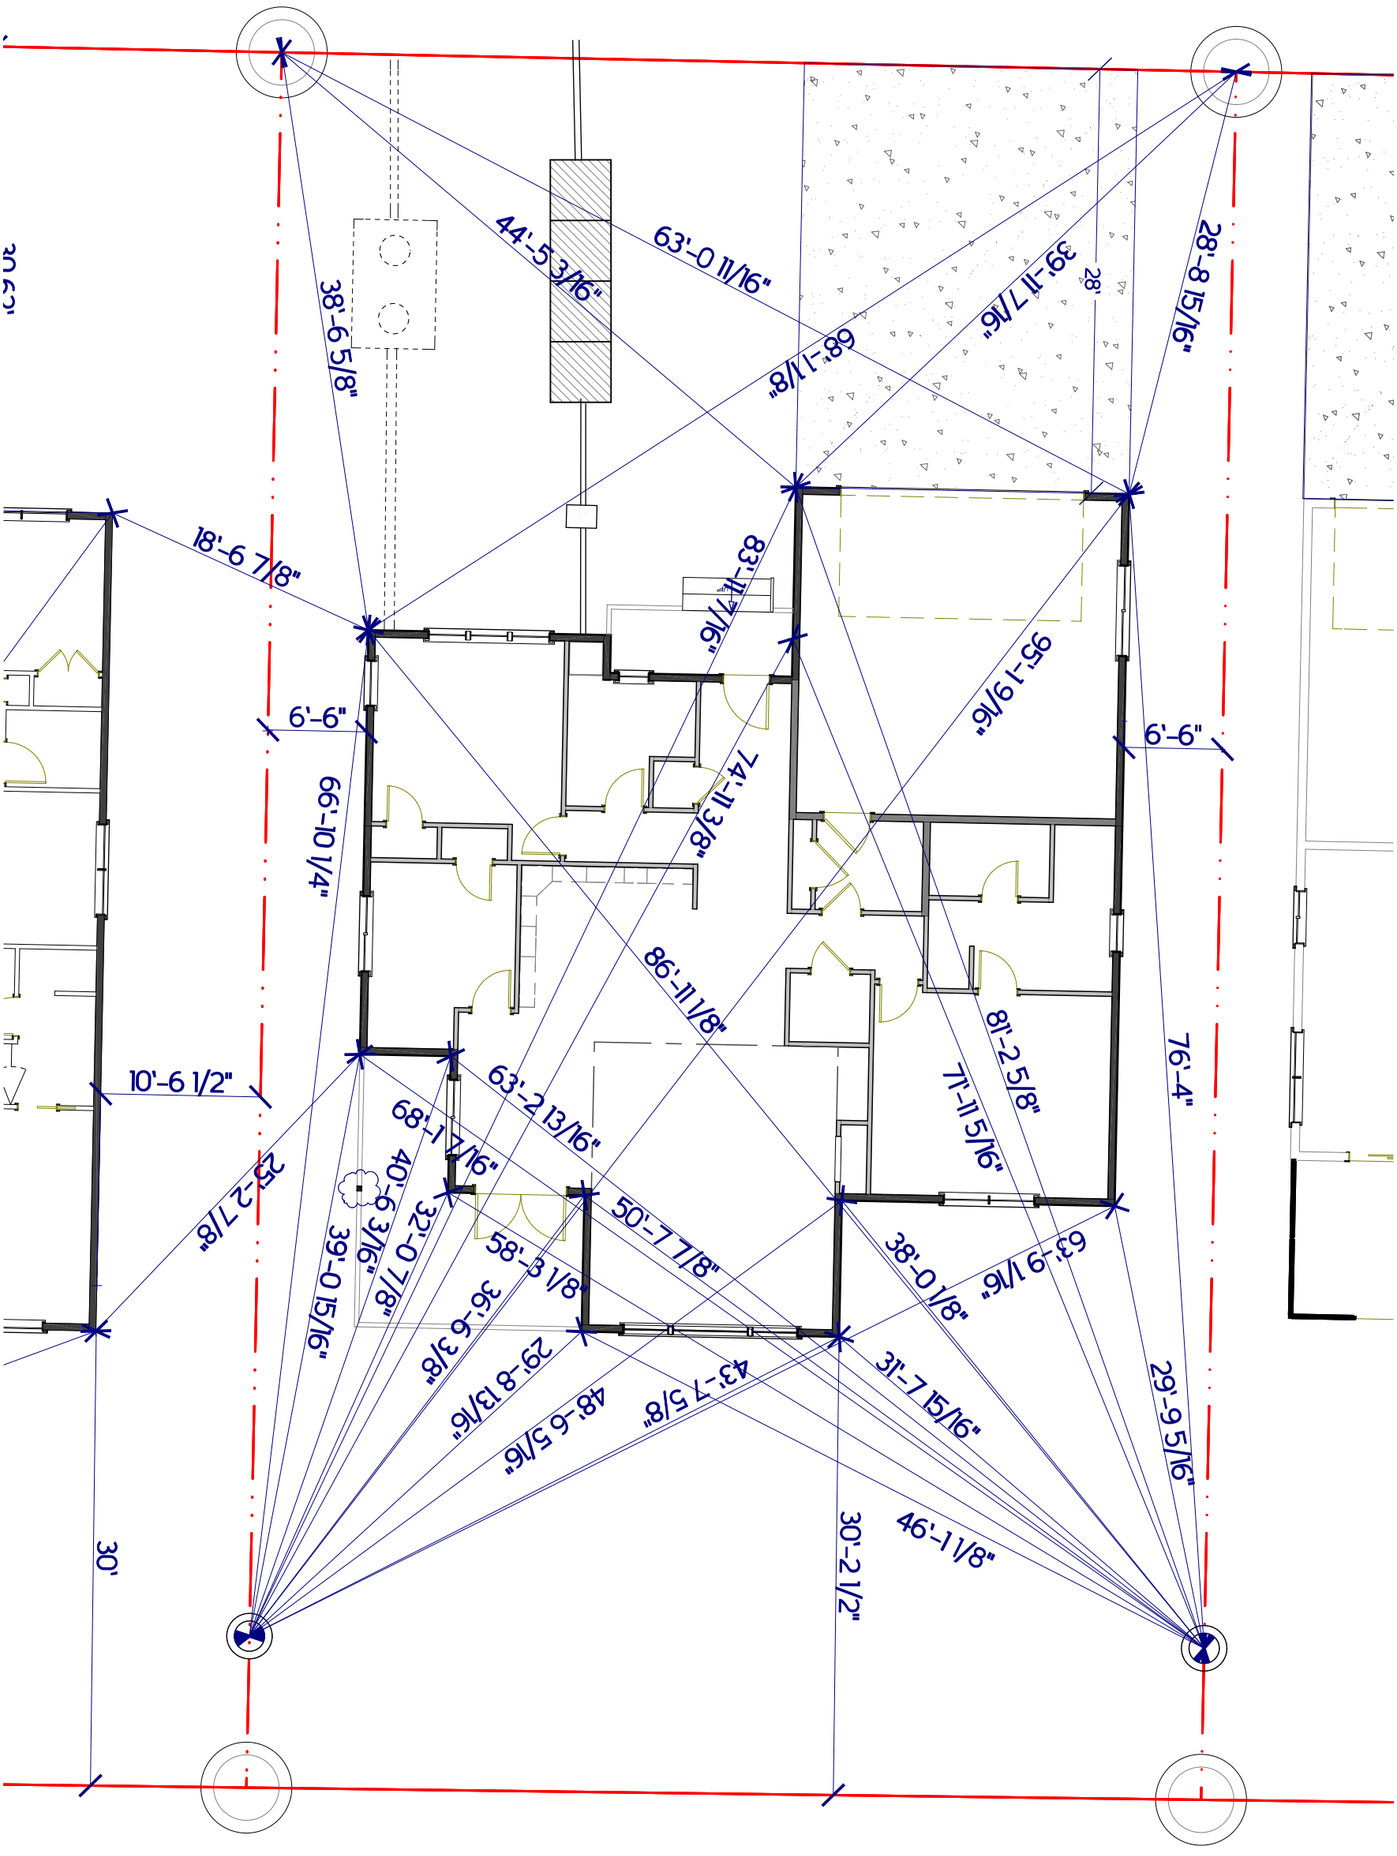

PROJECT:
CHIPSHOT LOT 02
SHEET:
DIGOUT PLAN

DATE: 8/5/2020
SCALE:
SHEET:

EAGLE BUILDING COMPANY
11248 SR 525
CLINTON, WA 98236
OFFICE: 360.331.7813
INFO@EAGLEBUILDINGCOMPANY.ORG